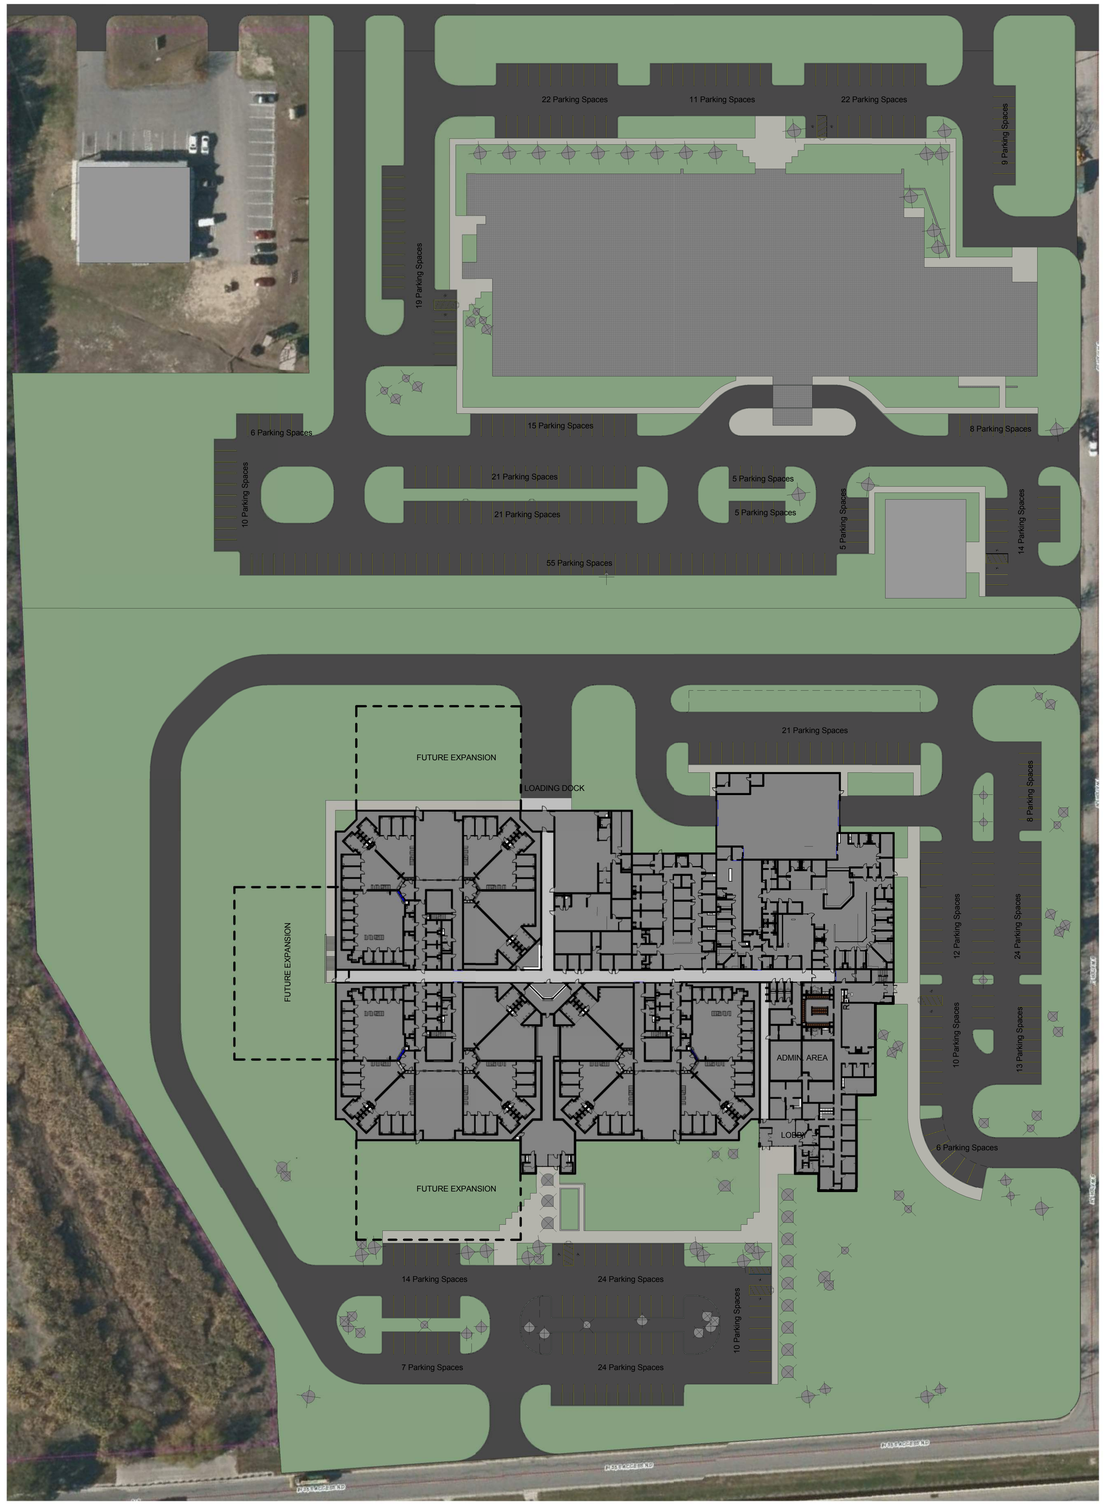

COMAL COUNTY SITE PLAN

ISSUED FOR PRESENTATION ONLY
DOCUMENTS ARE INCOMPLETE AND ARE NOT TO BE USED FOR REGULATORY APPROVAL, PERMIT, OR CONSTRUCTION.

COMAL COUNTY JAIL AND SHERIFF'S OFFICE

08-18-2015

BRINKLEY SARGENT WIGINTON ARCHITECTS

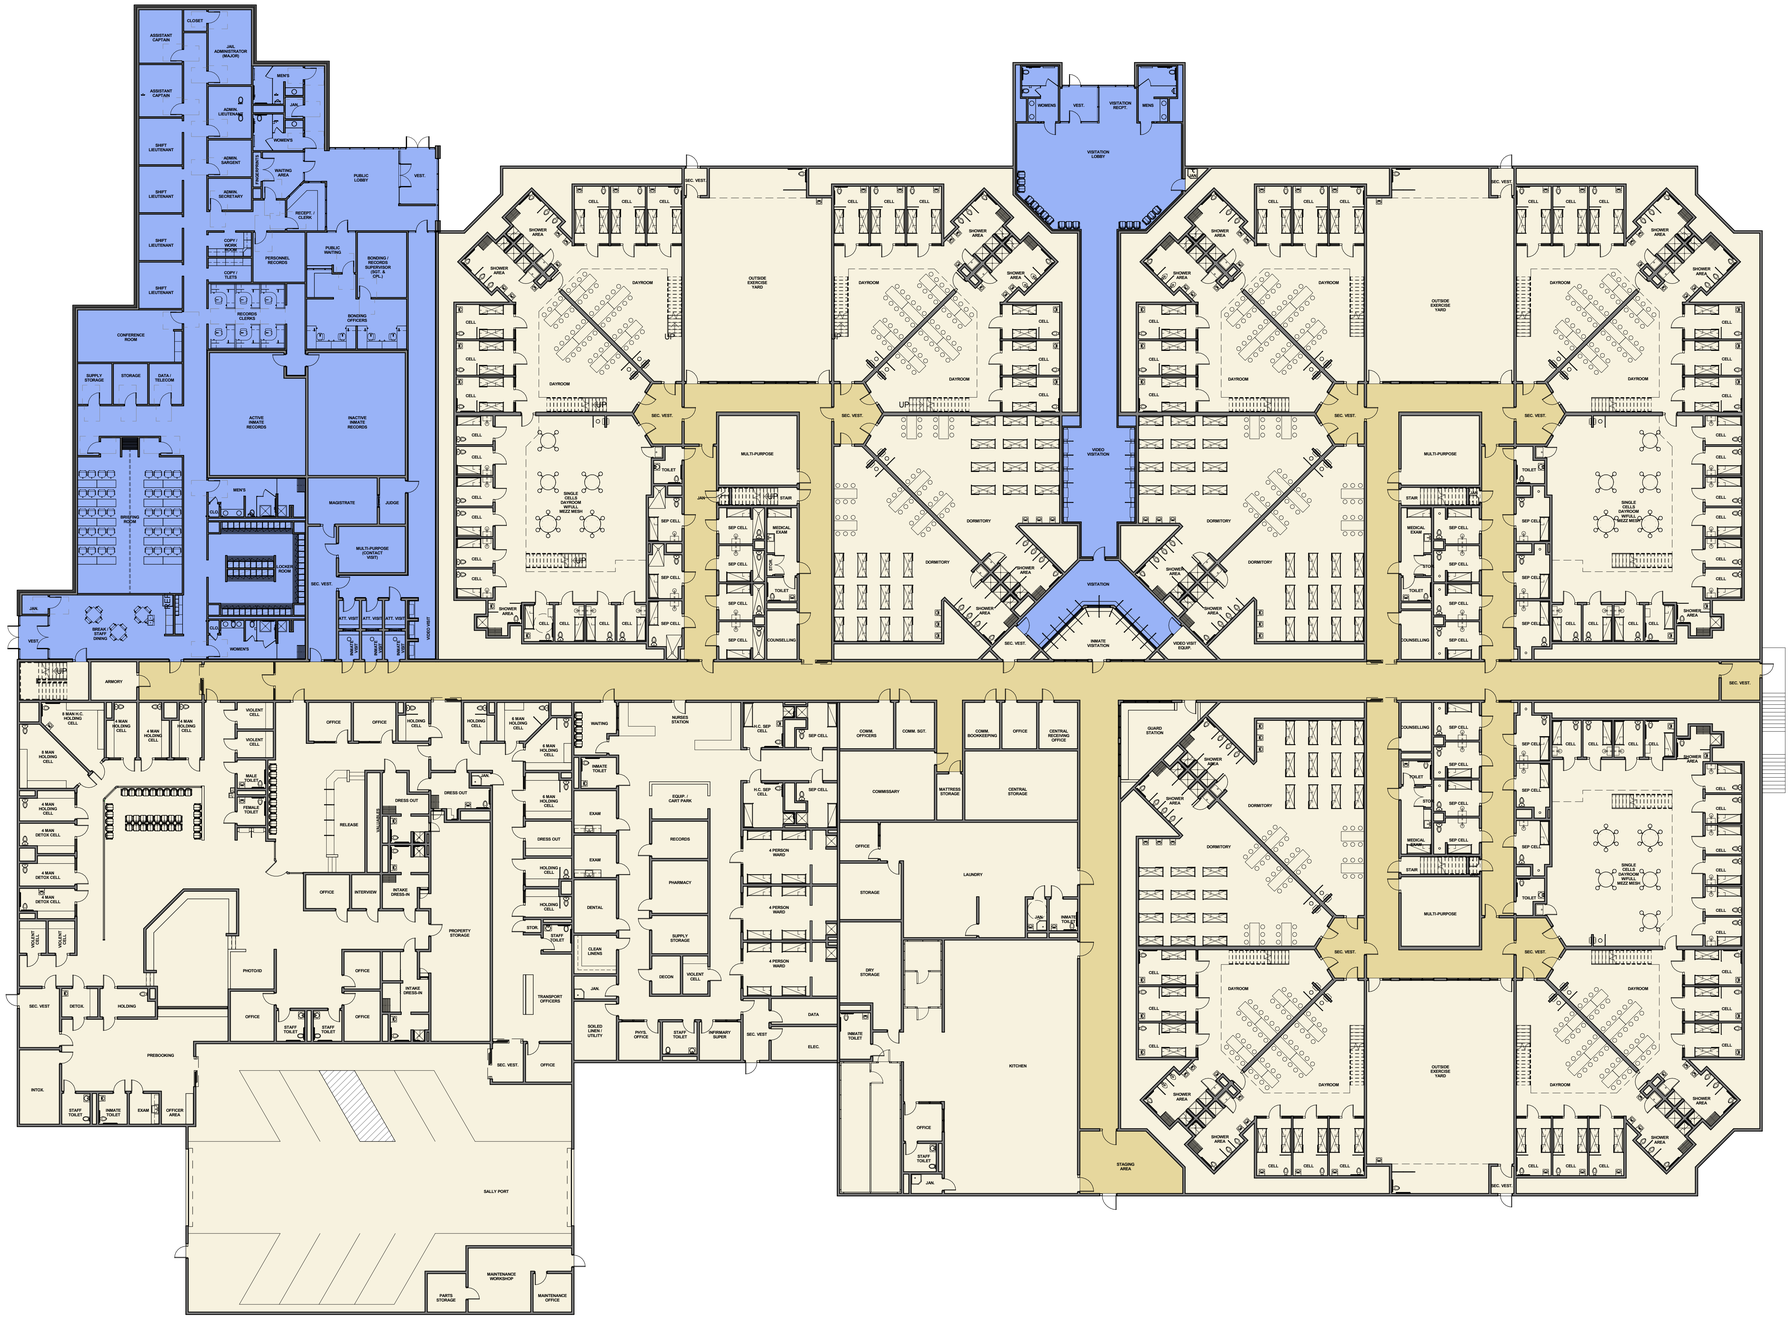

FIRST FLOOR

ISSUED FOR PRESENTATION ONLY
DOCUMENTS ARE INCOMPLETE AND ARE NOT TO BE USED FOR REGULATORY APPROVAL, PERMIT, OR CONSTRUCTION.

COMAL COUNTY JAIL

08-18-2015

BRINKLEY SARGENT WIGINTON ARCHITECTS

BRINKLEY SARGENT WIGINTON ARCHITECTS

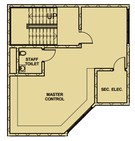

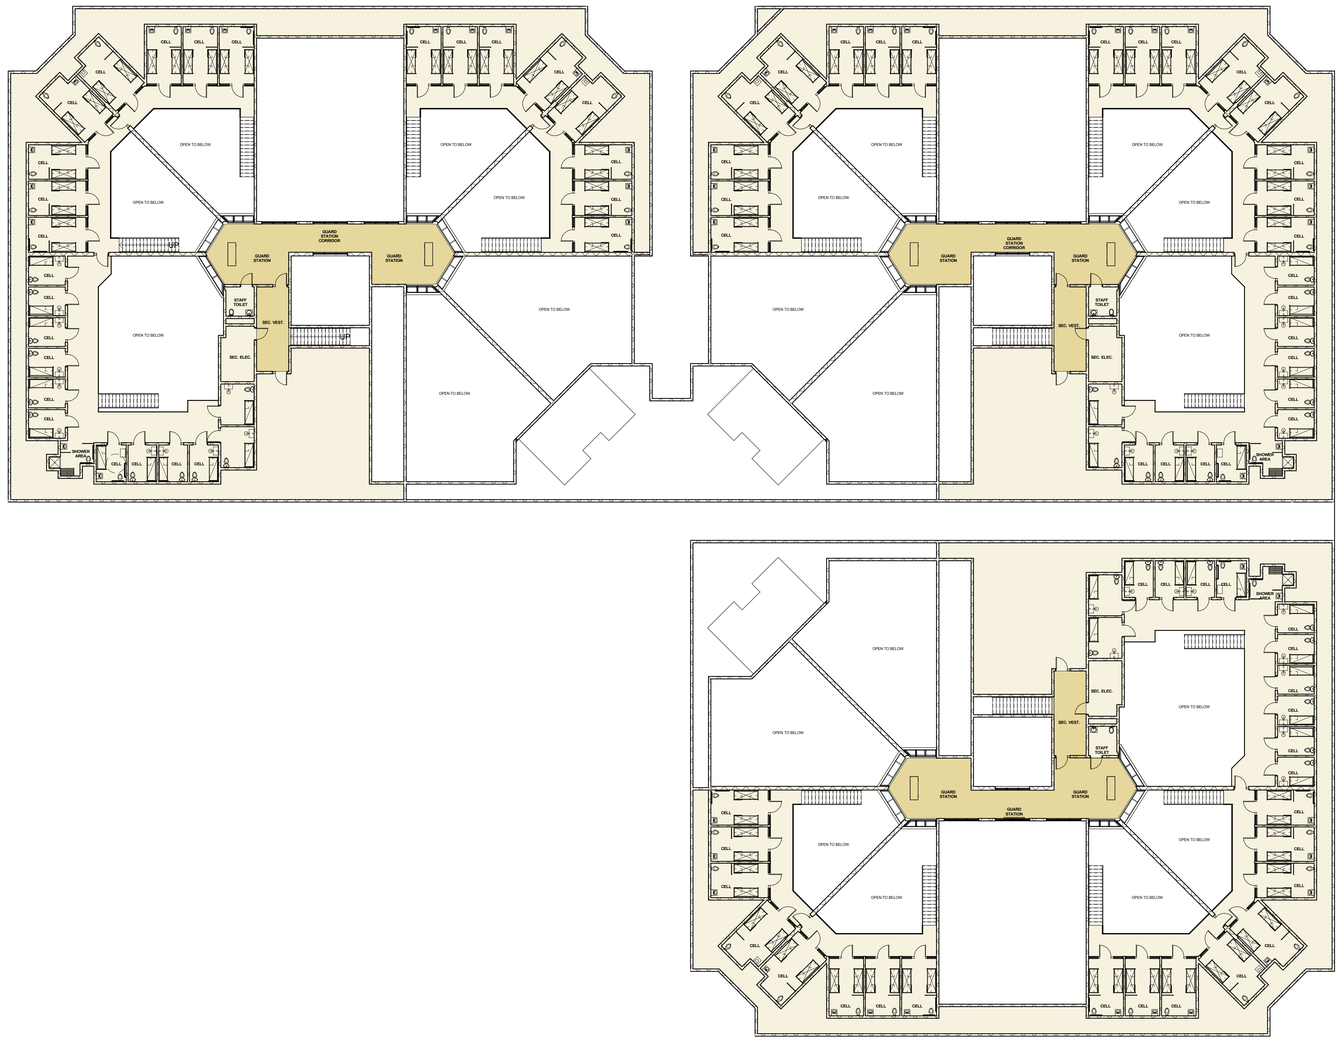

SECOND FLOOR PLAN

ISSUED FOR PRESENTATION ONLY
DOCUMENTS ARE INCOMPLETE AND ARE NOT TO BE USED FOR REGULATORY APPROVAL, PERMIT, OR CONSTRUCTION.

COMAL COUNTY JAIL

08-18-2015

BRINKLEY SARGENT WIGINTON ARCHITECTS

BRINKLEY SARGENT WIGINTON ARCHITECTS

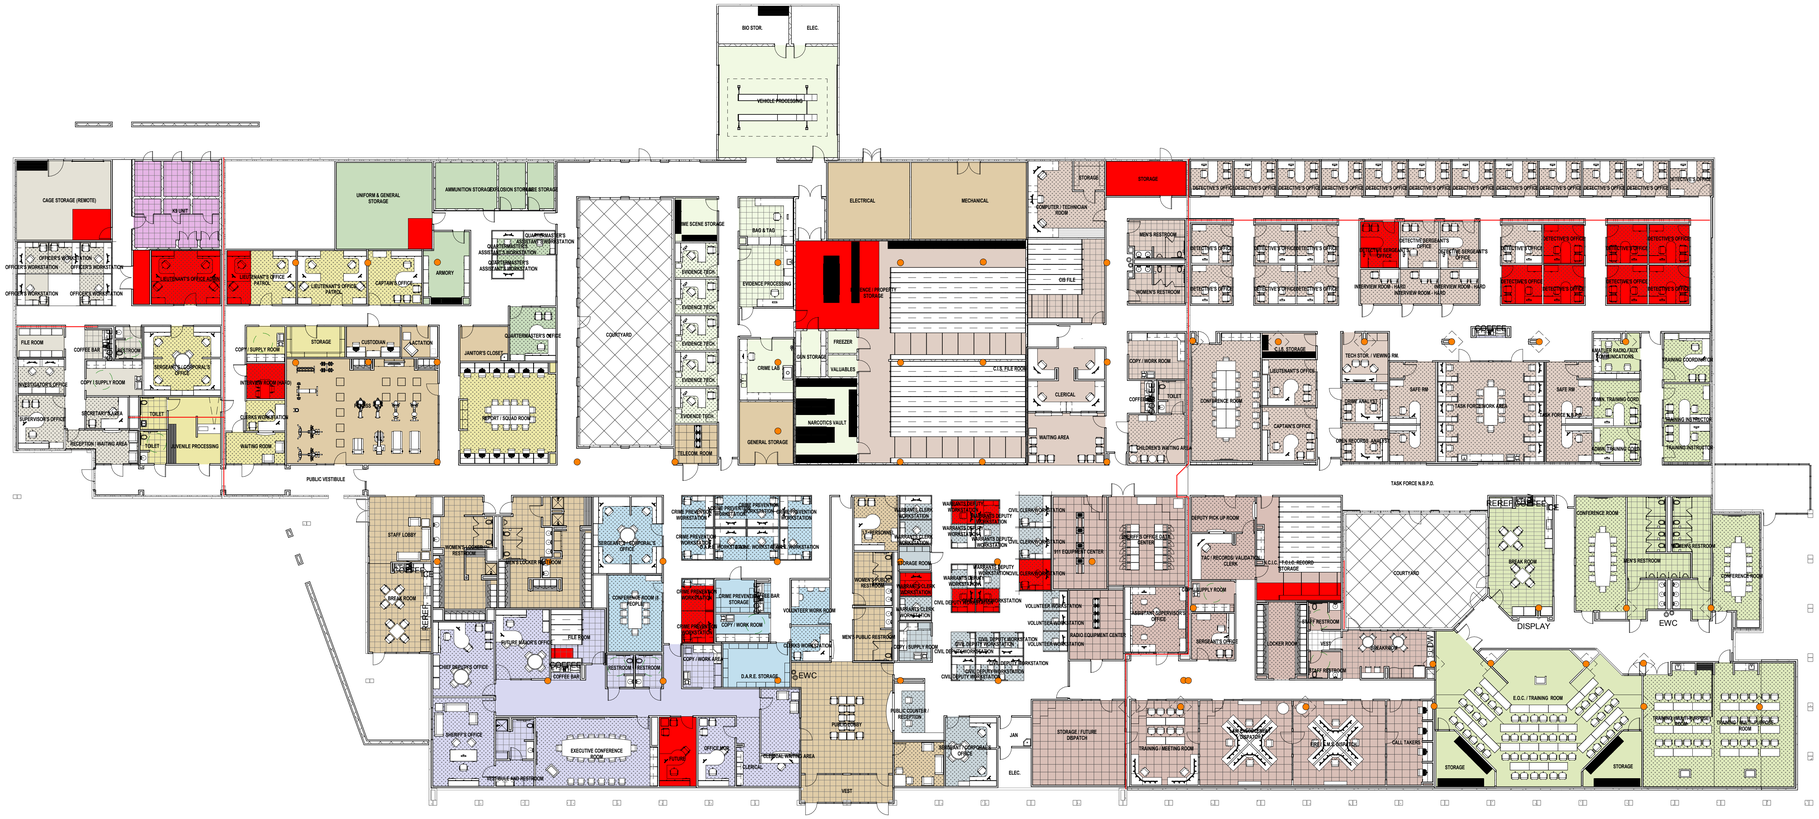

1 SHERIFF'S OFFICE
1/16" = 1'-0"

ISSUED FOR PRESENTATION ONLY
DOCUMENTS ARE INCOMPLETE AND ARE NOT TO BE USED FOR REGULATORY APPROVAL, PERMIT, OR CONSTRUCTION.

COMAL COUNTY SHERIFF'S OFFICE

BRINKLEY SARGENT WIGINTON ARCHITECTS